SHEA CONCRETE PRODUCTS
New England's Premier Precaster
800-696-7432 (SHEA)
www.sheaconcrete.com
BILLING ADDRESS: 87 HAVERHILL RD, AMESBURY MA 01913

BARRIER F-SHAPE SINGLE FACE TALL

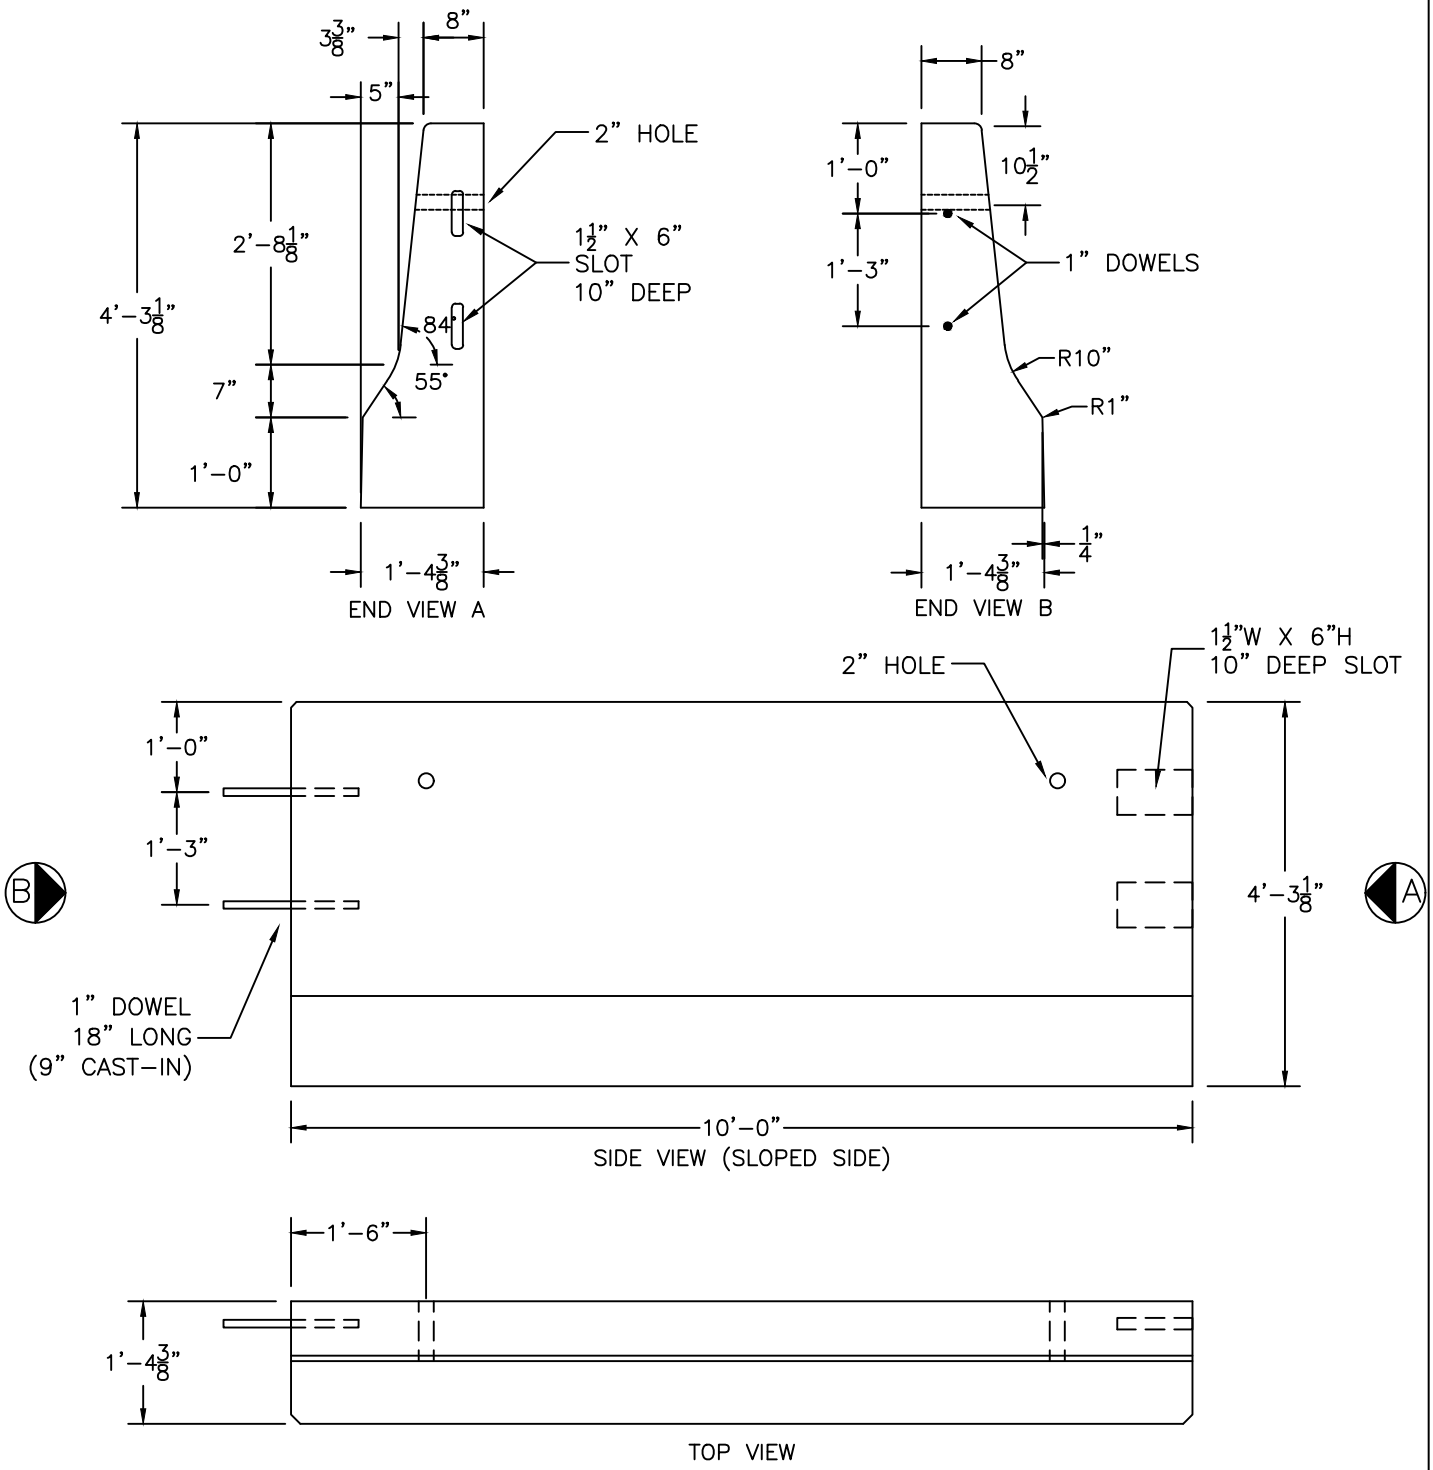

NOTES:

1. CONCRETE: 4,000 PSI MINIMUM AFTER 28 DAYS.
2. DOWELS 1" DIA 18" LONG SMOOTH BAR GALVANIZED GRADE 60

SHEA PRODUCT ID: MBTFSF10-51	PREPARED FOR:		FILE NAME: medbarsf10t	NPCA CERTIFIED PLANT
WEIGHT (LBS): 6,000#	DRAWN BY: ARO	DATE: 03/01/2018	PAGE: J4.10-1	

Specifications subject to change without notice